METALLIC DOOR TYPE L (MDL) (421) (422) (423)
SCALE 1/25

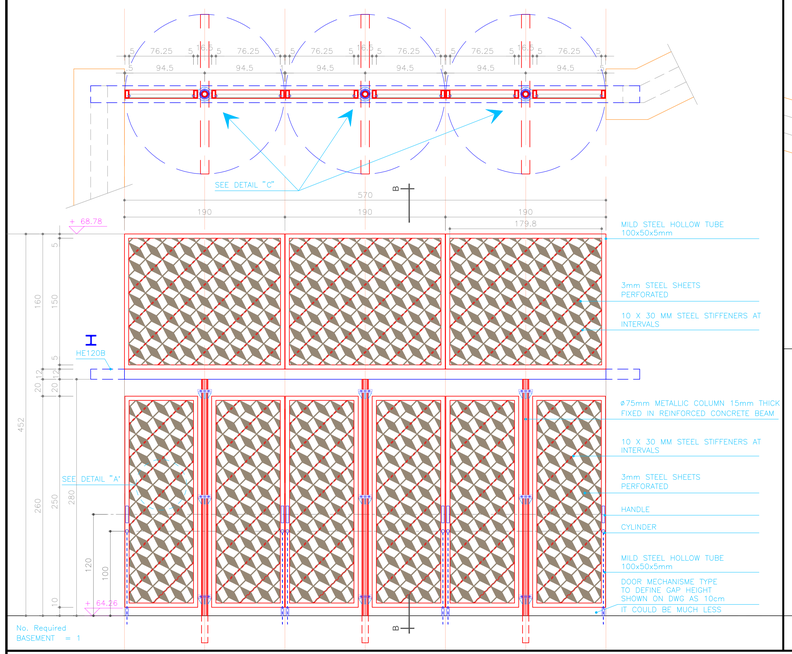

No. Required
BASEMENT = 1

METALLIC DOOR TYPE M (MDM) (429)
SCALE 1/25

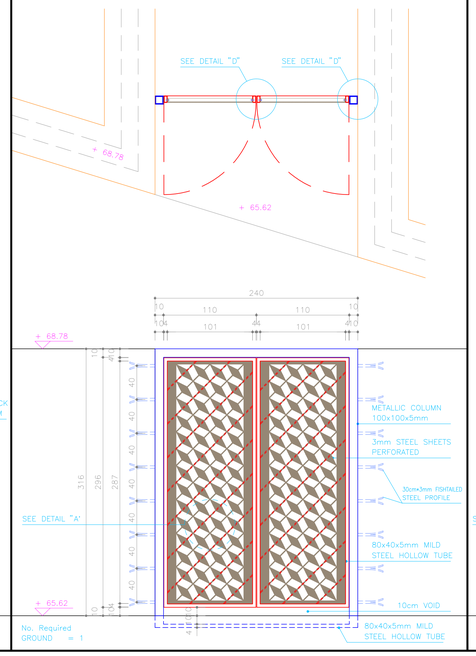

No. Required
GROUND = 1

METALLIC DOOR TYPE N (MDN) (434)
SCALE 1/25

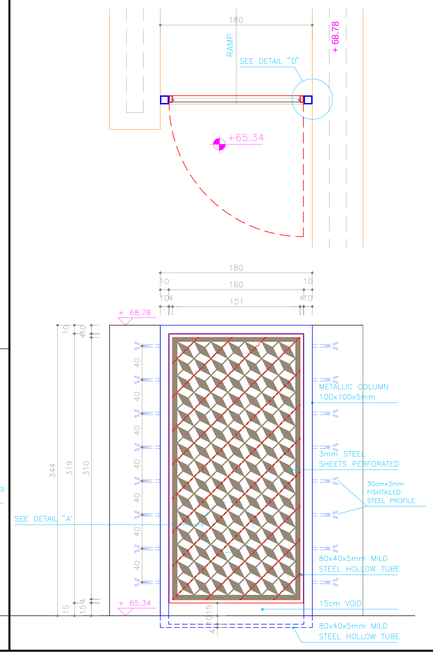

SECTION A–A
SCALE 1/20

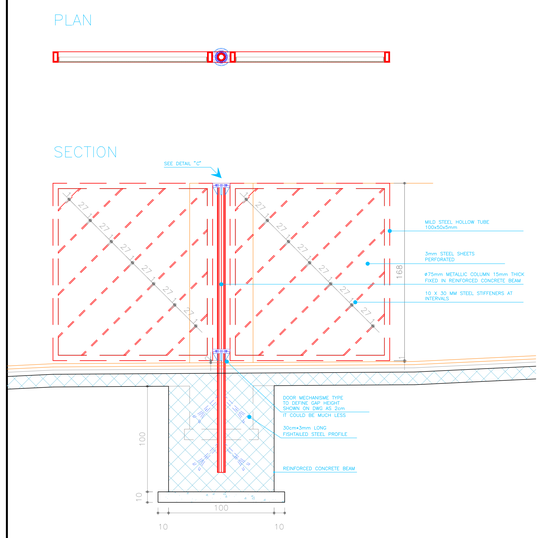

METALLIC DOOR TYPE K (MDK) (430) (431) (432) (433)
SCALE 1/25

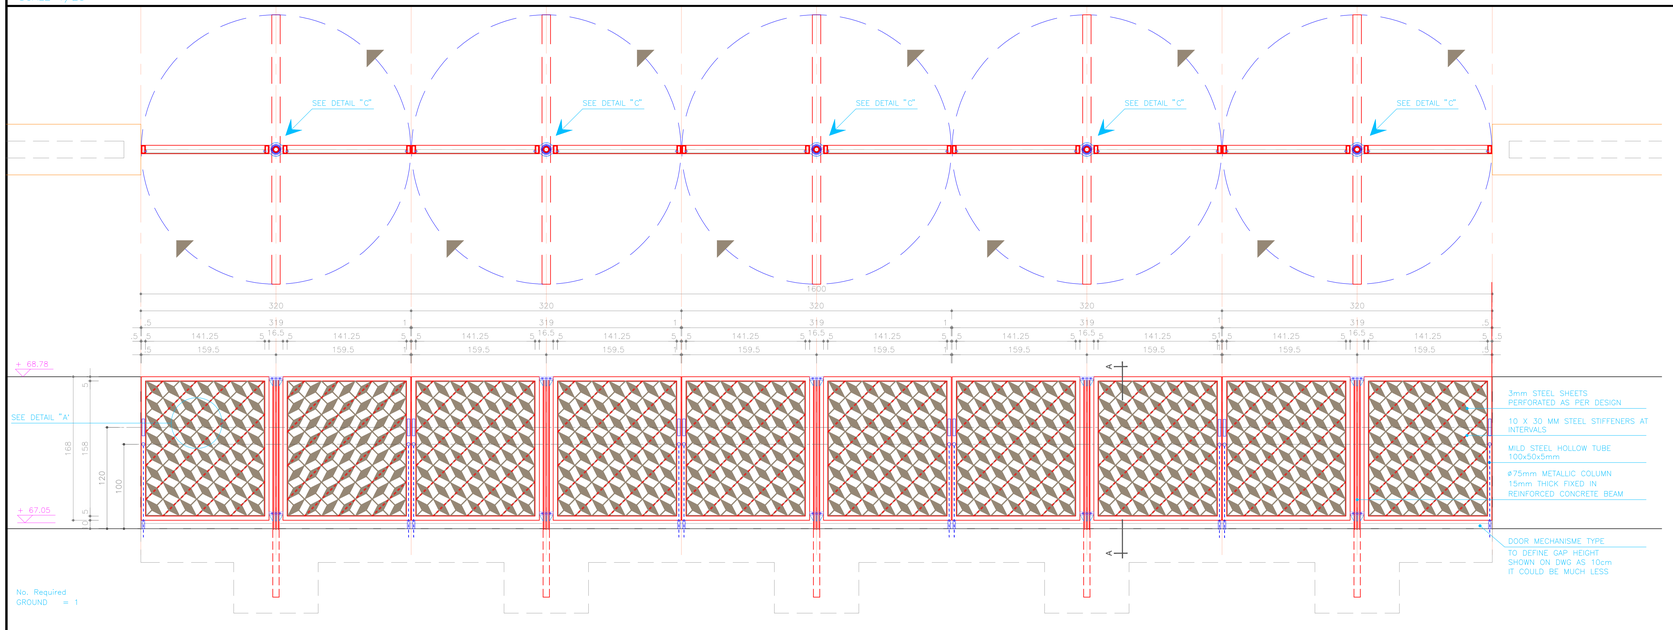

No. Required
GROUND = 1

SECTION B–B
SCALE 1/20

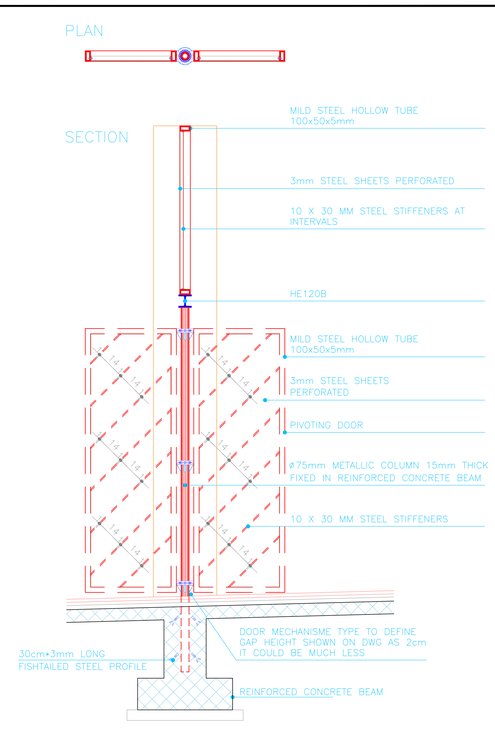

DETAIL "B"
SCALE 1/5

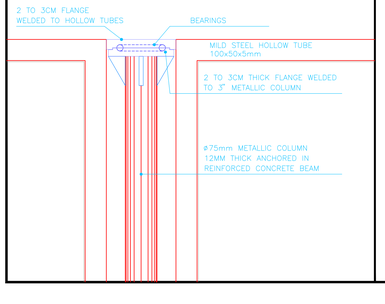

DETAIL "C"
SCALE 1/5

DETAILS GIVEN HERE ON THE DRAWINGS ARE INDICATIVE. THE CONTRACTOR HAS TO PRODUCE SHOP AND DETAILS OF ALL STEEL ELEMENTS COLUMNS, HOLLOW TUBES, BEARINGS, BOLTS, SCREWS ETC...

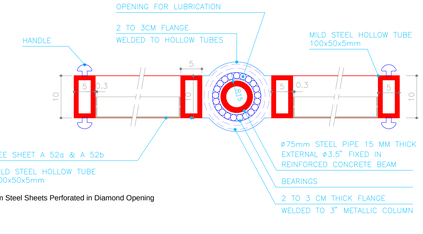

3mm Steel Sheets Perforated in Diamond Opening

DETAIL "D" & "E"
SCALE 1/5

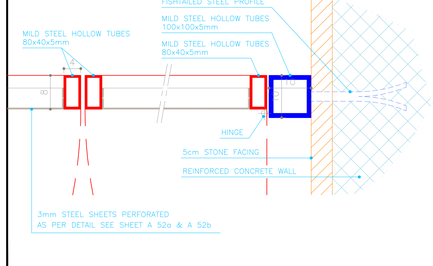

DETAIL "A"
SCALE 1/5